FilmL.A., Inc.
1201 W. 5th Street, Suite T-800
Los Angeles, CA 90017
t: (213)977-8600 - f: (213)977-8601
www.filmla.com

Summary Information

Permit No: F00037340-B **Type of Permit:** FILMING **Release Date:** 03/08/2011

Production Company TWENTIETH CENTURY FOX TELEVISION

Insured Company Name TWENTIETH CENTURY FOX TELEVISION

Contact Phone No. 1 310-369-1800
Contact Phone No. 2 310-969-0094
Fax
Address 10201 W PICO BLVD, BUILDING 1 LOS ANGELES, California 90064

Production Title LOCKE & KEY

Type of Production TV Drama

Producer TBD TBD

Director TBD TBD

1st AD TBD TBD

Production Manager TBD TBD

FilmL.A. Coordinator Adrian Fayad

Location Manager Greg Lazarro
Primary Phone Mobile - 310-850-2249
Secondary Phone Office - 412-471-1088

Location Assistant TBD TBD
Primary Phone Office - 555-555-5555
Secondary Phone

Fees

LA COUNTY ROAD APPLICATION FEE $52.00

Total Permit Fee $52.00

Number of Locations 1

NOT A PERMIT

FilmL.A., Inc.
1201 W. 5th Street, Suite T-800
Los Angeles, CA 90017
t: (213)977-8600 - f: (213)977-8601
www.filmla.com

Summary Information

Location

Permit Number	F00037340-B	**Location Manager**	Greg Lazarro
Production Company	TWENTIETH CENTURY FOX TELEVISI...	Primary Phone	Mobile - 310-850-2249
Insured Company	TWENTIETH CENTURY FOX TELEVISI...	Secondary Phone	Office - 412-471-1088
Production Title	LOCKE & KEY		

Location Address Lake Hughes Rd, Old Road - M.M 15, castaic, CA 91384

Location Type Road

Film Dates 3/9/2011 - 3/9/2011 07:00 - 22:00 1 day

Open or Closed to the Public Open

Generic Conditions
All Vehicles must be parked legally.
Must Maintain 5' Clearance on Sidewalks/Walkways
No Cast and Crew parking on areas streets.
No steps from trailers, trucks or motorhomes may be facing road
Traffic control must be done in accordance w/MUTCD
Traffic Officers Required

Please see attached documents
37340_LakeHughes_SH01.pdf
37340_LakeHughes_SH02.pdf

Equipment on Location

Type	Quantity
2500 gal water truck	1
5 or 10 ton trucks	3
Cast/Crew vehicles	75
Condors	1
Cube Trucks	3
Generator	1
Honey Wagons	1
Motor Homes	2
Vans	4

Personnel on Location

Type	Quantity
Cast	10
Crew	70
LA County FSA assigned	1
Sheriff/CHP	4

Filming Activities Drive by; Drive ups & away; Driving shots; Equipment on sidewalk, in curb lane & across street; Intermittent pedestrian control; Intermittent traffic control - 2 minutes standard; Wetdown; Driving Shots with Picture Semi-Truck; Trucks, camera and equipment on shoulder and in turnouts; Exterior Dialogue in Turnout and Shoulder; Russian Arm;

Jurisdiction **Political:** Los Angeles County - Supervisor District 5 **Police:** Los Angeles County Sheriff **Fire:** Los Angeles County

Thomas Guide **Page:** 4279 **Grid:**

Approvals LOS ANGELES COUNTY ROAD DEPARTMENT - SANTA CLARITA Bob Parsons

Coordinator Note WET PAVEMENT signs required. Officers to remain until pavement is dry.

Coordinator Note LA COUNTY FIRE # 495-76/65/123. FSA AND 2500 GALLON WATER TRUCK REQUIRED.

Coordinator Note RIDER B - ADDS CLOSURE TO PERMIT. COLLECTS ADDITIONAL ROAD APPLICATION FEES.

Parking

Base Camp	CASTAIC LAKE PARK	**Crew Parking**	CASTAIC LAKE PARK
Location Type : Other Location	32132 Ridge Route Road, Castaic, CA 91384	Location Type : Other Location	32132 Ridge Route Road, Castaic, CA 91384

NO PERMIT

FilmL.A., Inc.
1201 W. 5th Street, Suite T-800
Los Angeles, CA 90017
t: (213)977-8600 - f: (213)977-8601
www.filmla.com

Summary Information — Location

Permit Number	F00037340-B	**Location Manager**	Greg Lazarro
Production Company	TWENTIETH CENTURY FOX TELEVISI...	Primary Phone	Mobile - 310-850-2249
Insured Company	TWENTIETH CENTURY FOX TELEVISI...	Secondary Phone	Office - 412-471-1088
Production Title	LOCKE & KEY		

Parking Notes
Base Camp and Crew Parking at Castaic Lake Upper Boat Launch Lot

Lane / Full Closure Alternating curb plus one lane Lake Hughes Rd., The Old Road - 5 Miles North (closure to be done in increments of 1000') maintaining 2 way traffic with ITC.

Approximate Footage 0 - 300

Date(s) 3/9/2011 to 3/9/2011 **Time(s)** 05:00 to 22:00

NOT A PERMIT

LEGEND:

ADVANCE WARNING SIGN

SIGN ON TYPE I BARRICADE

TRAFFIC CONE 28" (REFLECTIVE)

FLASHING ARROW SIGN (FAS)

FLAGGER OR P.D.

CLOSURE/WORK AREA

FILM LA COORDINATOR: ADRIAN FAYAD
FILM LA PERMIT # F-37340

CLOSURE INFO:

ALTERNATING CURB PLUS ONE LANE PLACERITA CANYON RD
THE OLD ROAD – 5 MILES NORTH
3/9, 0500-2200

FOX
"LOCK AND KEY"
LOCATIONS CONTACT:
CHRIS AGNEW 323.260.4777(4PPS)

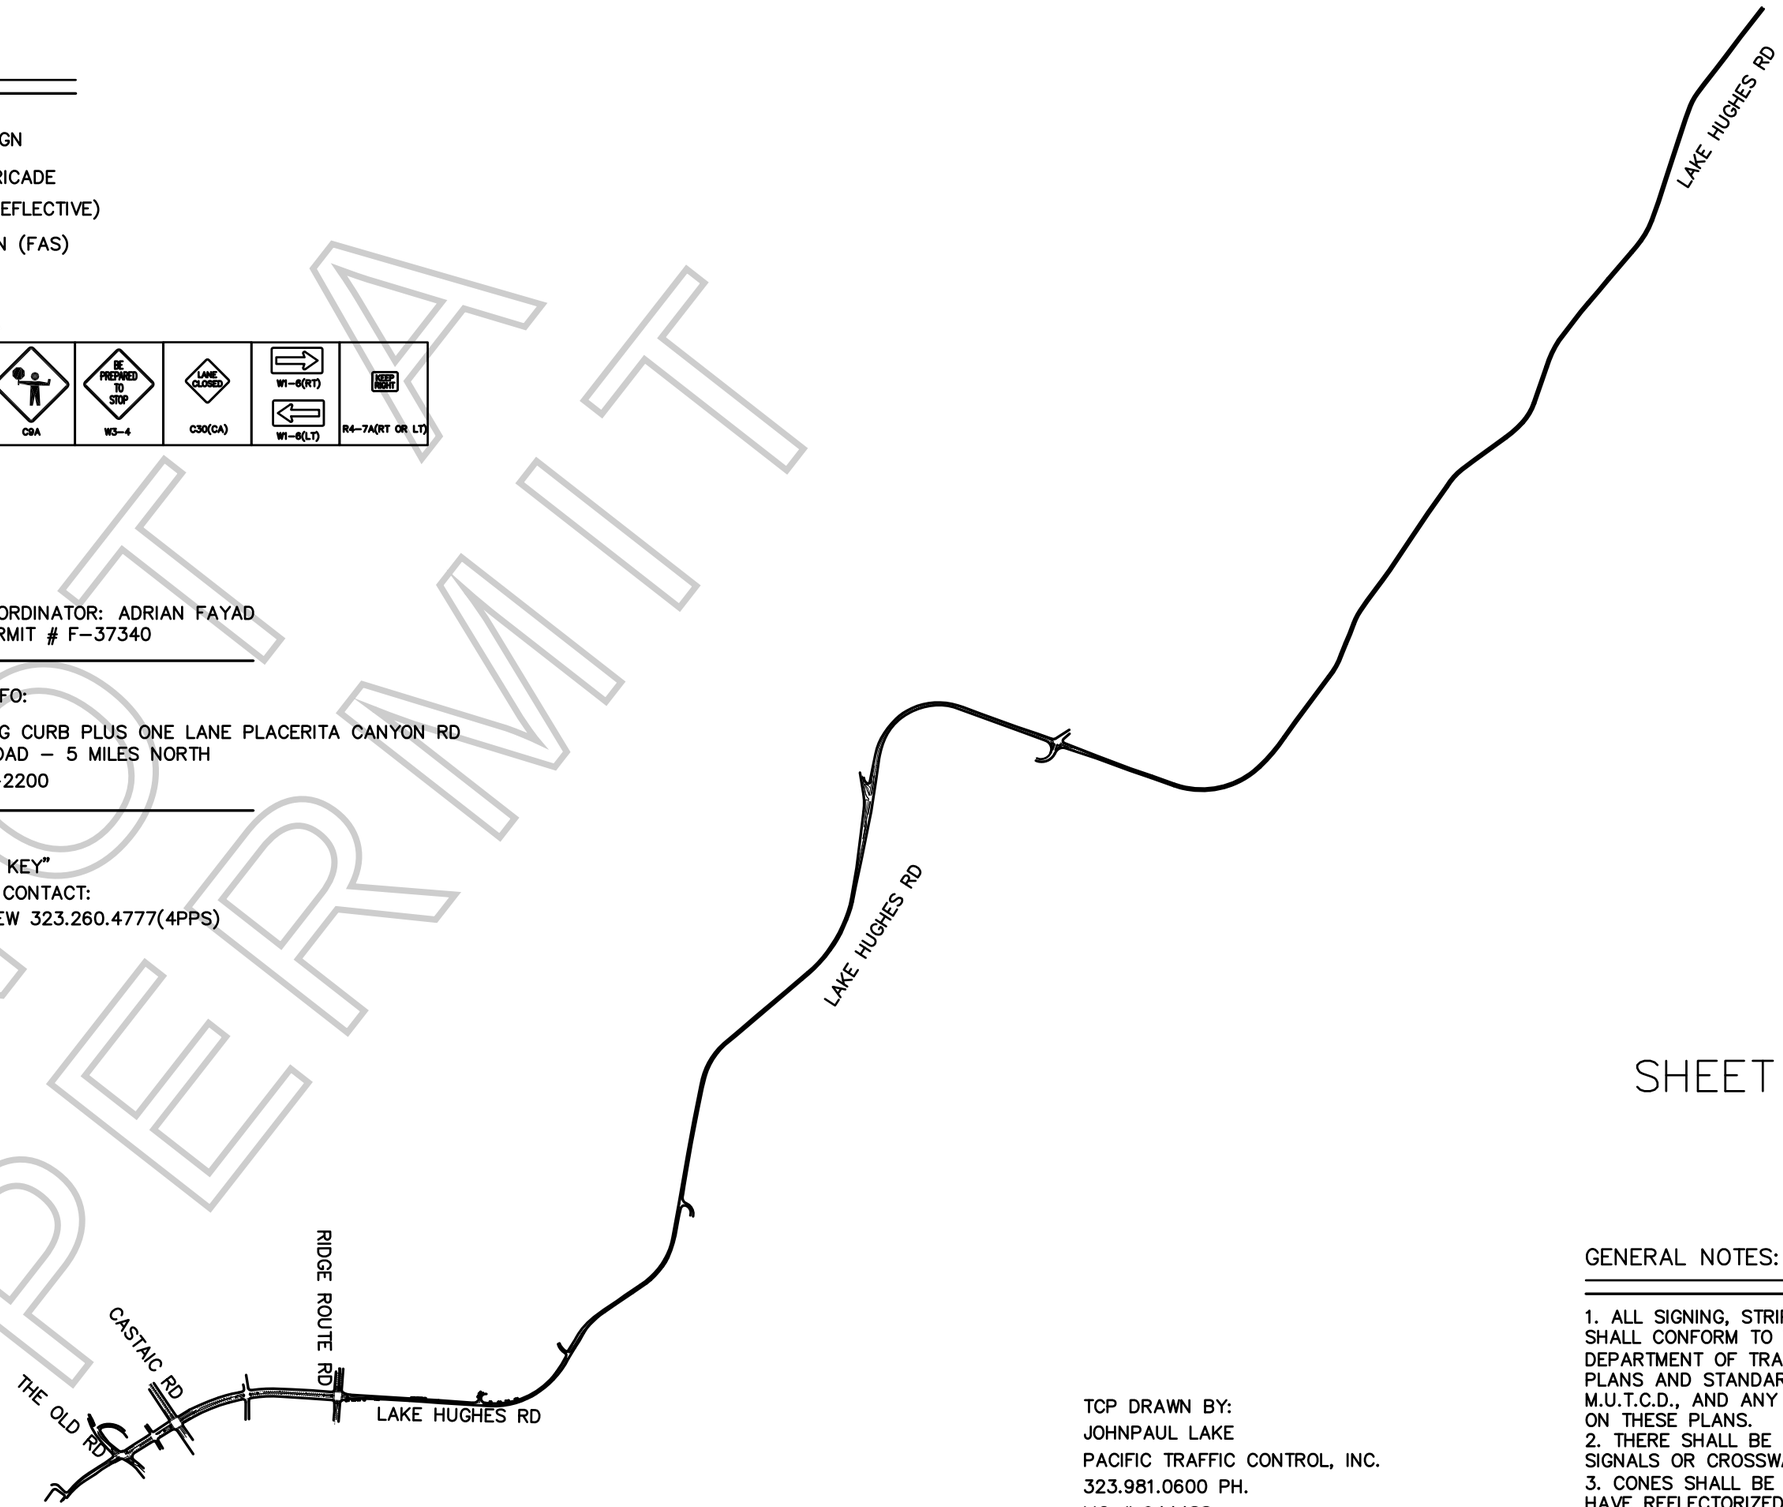

NOT A PERMIT

SHEET 01 OF 02

TCP DRAWN BY:
JOHNPAUL LAKE
PACIFIC TRAFFIC CONTROL, INC.
323.981.0600 PH.
LIC # 944488

GENERAL NOTES:

1. ALL SIGNING, STRIPING, AND TRAFFIC CONTROL DEVICES SHALL CONFORM TO THE CURRENT STATE OF CALIFORNIA DEPARTMENT OF TRANSPORTATION (CALTRANS) STANDARD PLANS AND STANDARD SPECIFICATIONS, CALIFORNIA M.U.T.C.D., AND ANY ADDENDUMS THERTO, AND AS SHOWN ON THESE PLANS.
2. THERE SHALL BE NO INTERFERENCE WITH TRAFFIC SIGNALS OR CROSSWALKS.
3. CONES SHALL BE 28" MINIMUM HEIGHT AND SHALL HAVE REFLECTORIZED SLEEVES FOR NIGHT WORK.
4. POLICE SHALL DIRECT TRAFFIC AS NECESSARY.

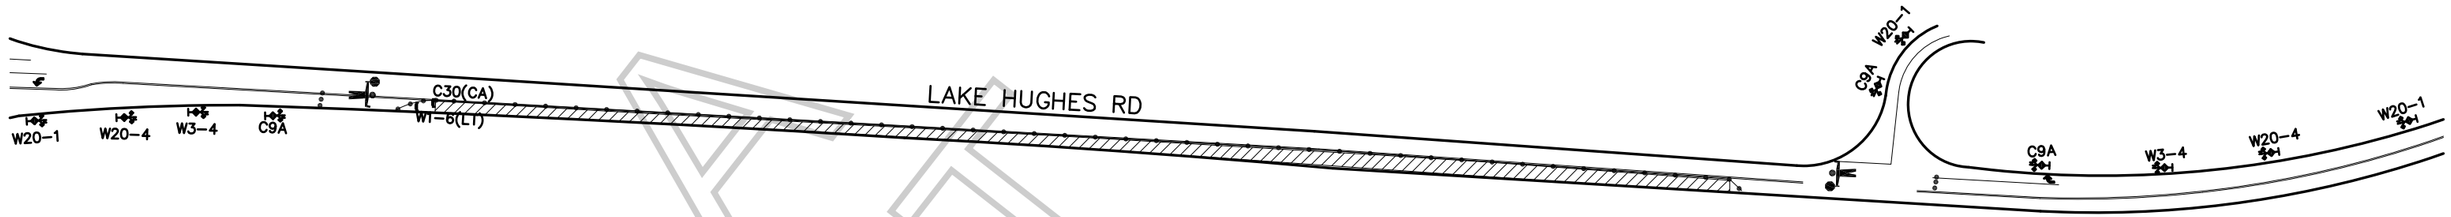

EXAMPLE OF AN ALTERNATING CURB

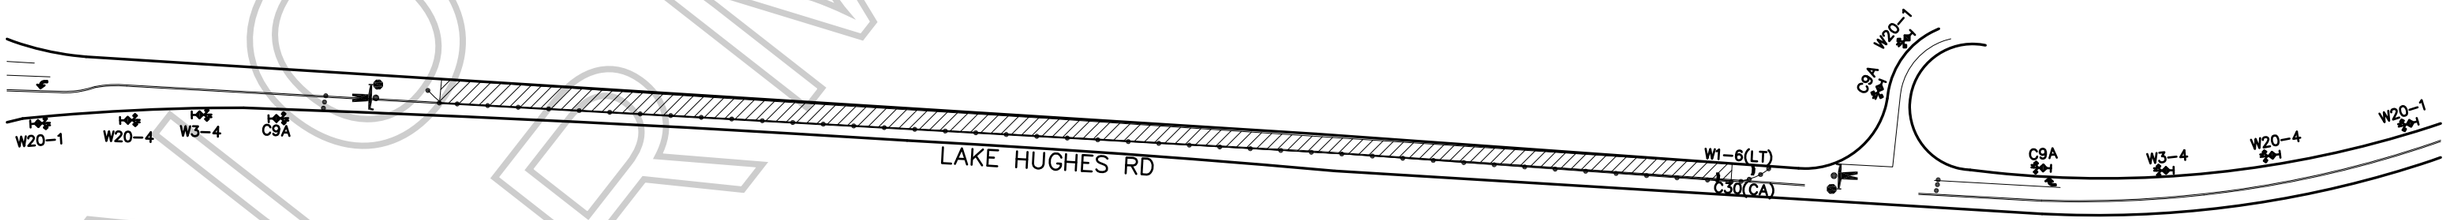

NOT A PERMIT

LEGEND:

- ADVANCE WARNING SIGN
- SIGN ON TYPE I BARRICADE
- TRAFFIC CONE 28" (REFLECTIVE)
- FLASHING ARROW SIGN (FAS)
- FLAGGER OR P.D.
- CLOSURE/WORK AREA

FILM LA COORDINATOR: ADRIAN FAYAD
FILM LA PERMIT # F-37340

CLOSURE INFO:

ALTERNATING CURB PLUS ONE LANE PLACERITA CANYON RD
THE OLD ROAD – 5 MILES NORTH
3/9, 0500-2200

FOX
"LOCK AND KEY"
LOCATIONS CONTACT:
CHRIS AGNEW 323.260.4777(4PPS)

TCP DRAWN BY:
JOHNPAUL LAKE
PACIFIC TRAFFIC CONTROL, INC.
323.981.0600 PH.
LIC # 944488

SHEET 02 OF 02

GENERAL NOTES:

1. ALL SIGNING, STRIPING, AND TRAFFIC CONTROL DEVICES SHALL CONFORM TO THE CURRENT STATE OF CALIFORNIA DEPARTMENT OF TRANSPORTATION (CALTRANS) STANDARD PLANS AND STANDARD SPECIFICATIONS, CALIFORNIA M.U.T.C.D., AND ANY ADDENDUMS THERTO, AND AS SHOWN ON THESE PLANS.
2. THERE SHALL BE NO INTERFERENCE WITH TRAFFIC SIGNALS OR CROSSWALKS.
3. CONES SHALL BE 28" MINIMUM HEIGHT AND SHALL HAVE REFLECTORIZED SLEEVES FOR NIGHT WORK.
4. POLICE SHALL DIRECT TRAFFIC AS NECESSARY.